


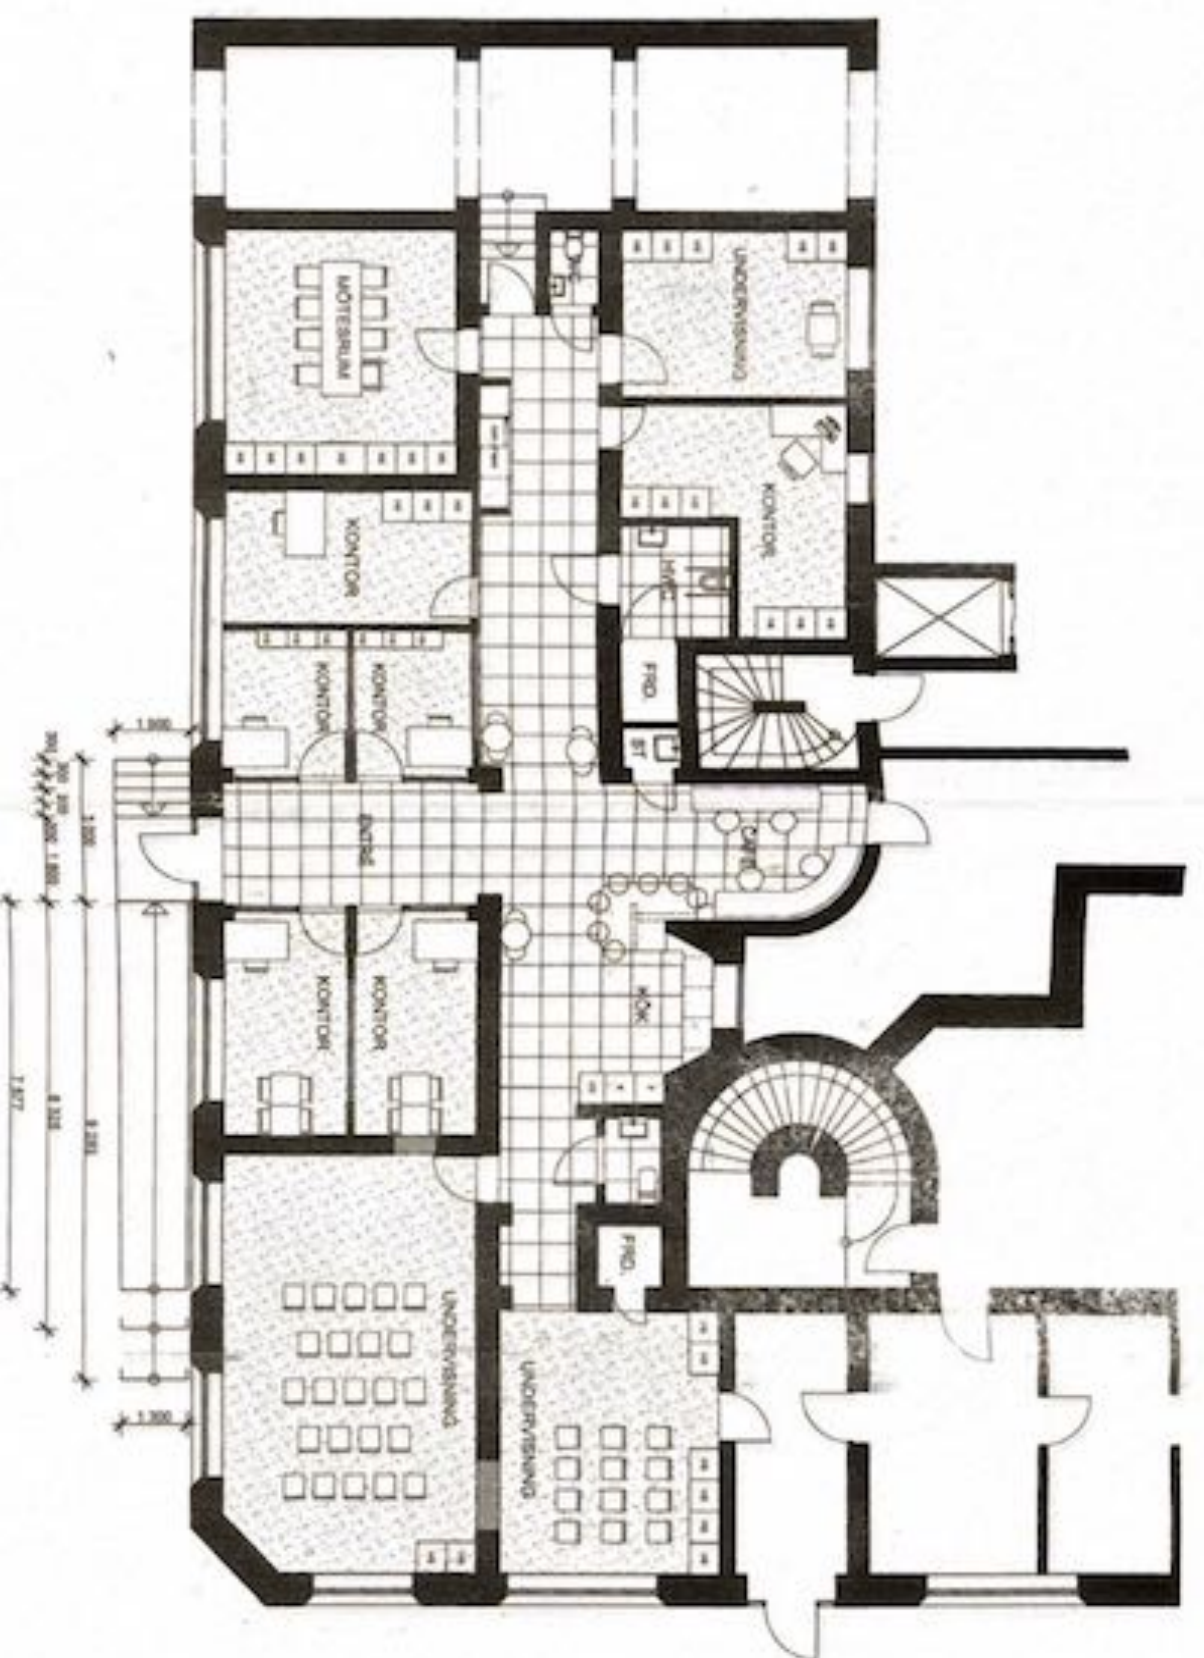


PLAN SKALA 1:100 (VED UTSKIFT P.A.3)

STUDIEFÖRBUNDET - VUXENSKOLAN

2014.12.12

ARKITEKTEN

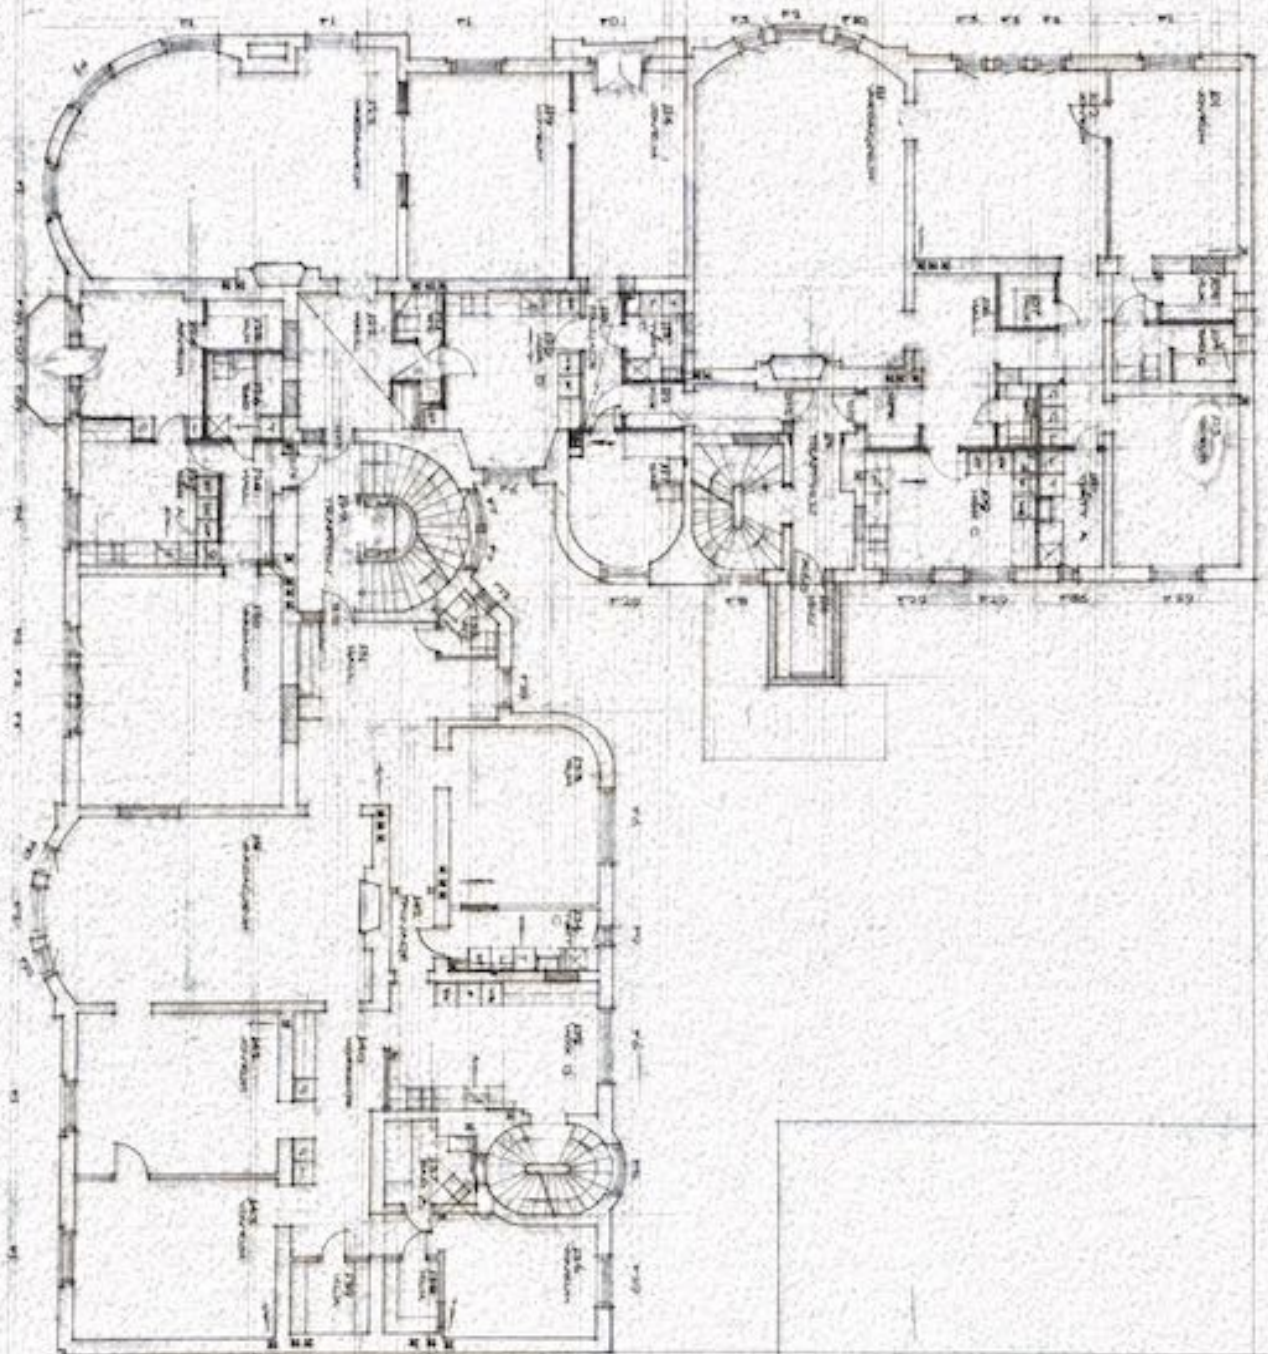


KV. RUONAN NR 4,
PALMSTAD/

4. Vår

[illegible]

0003

